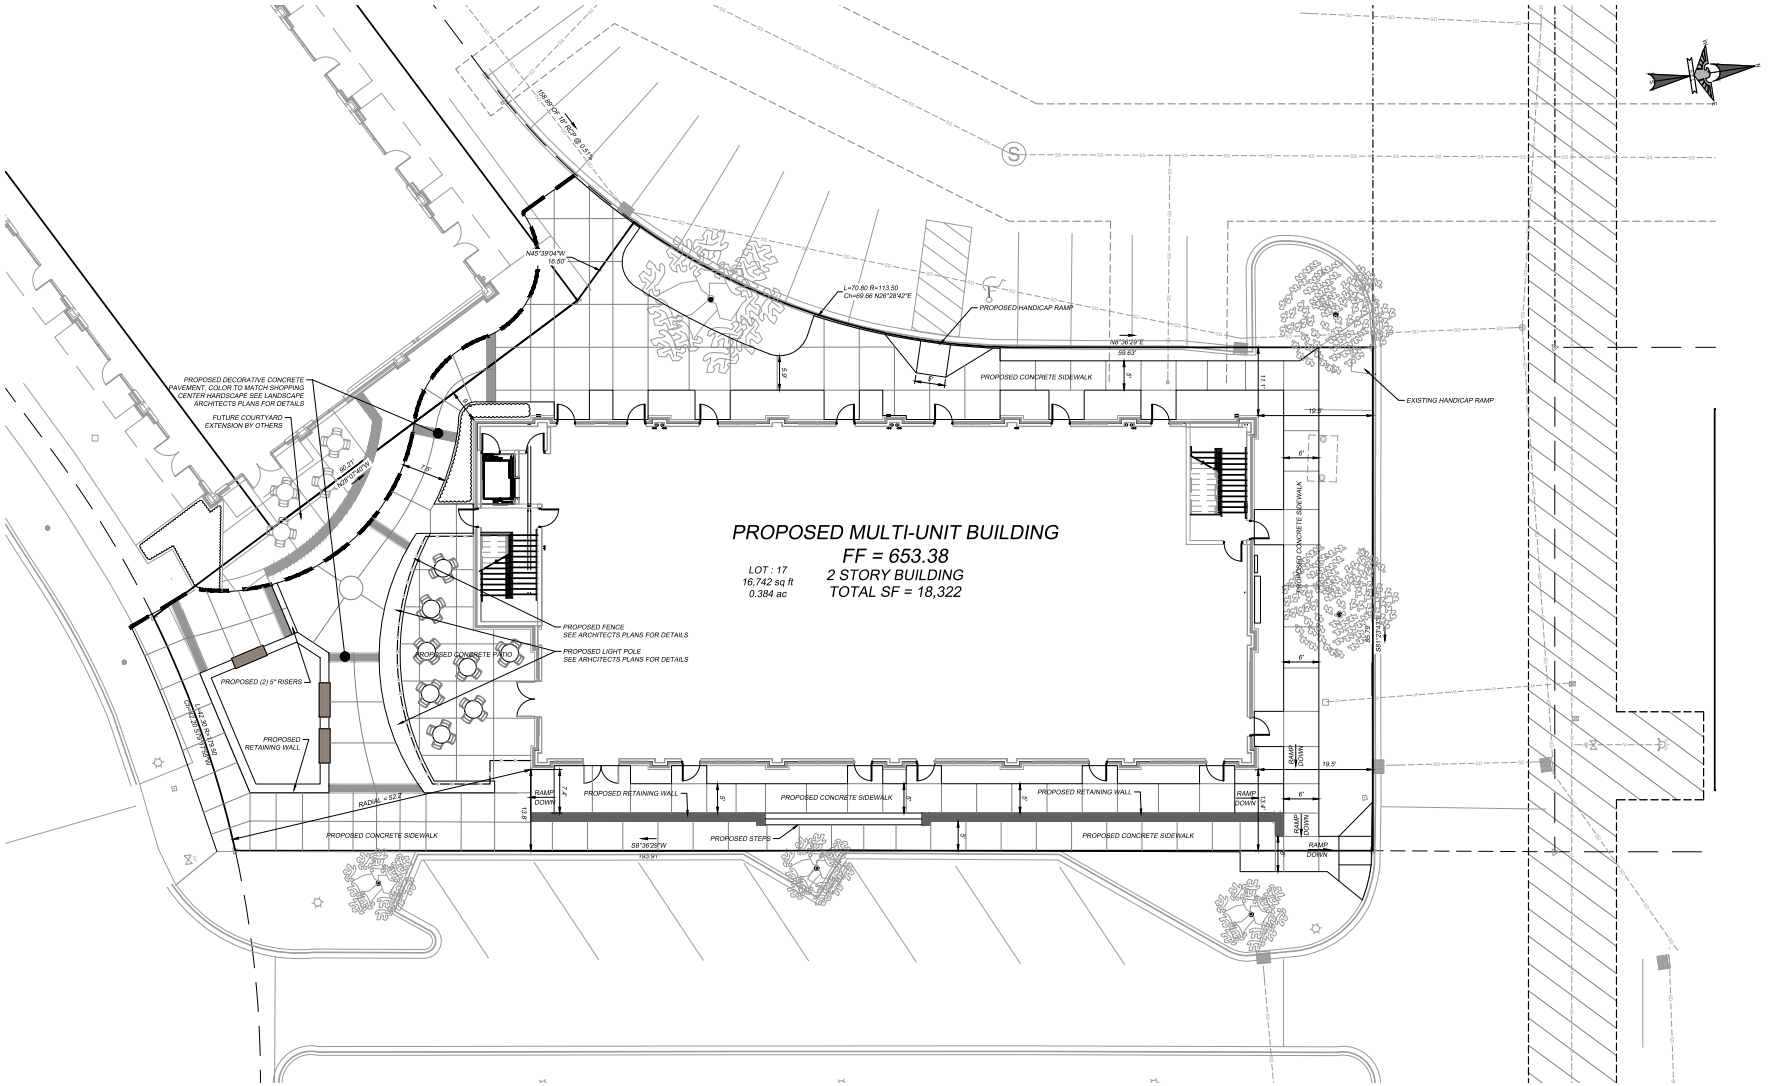

EAGLE ENGINEERING
P.O. BOX 551
Alpharetta, GA 30009
(678) 339-0940
2013A Van Buren Avenue
Indian Trail, NC 28079
(704) 882-4222
www.eagleenlline.net

NO	DATE	BY	ISSUE

SUN VALLEY COMMONS
UNION COUNTY, NC

THE MOSER GROUP
231 POST OFFICE DRIVE
INDIAN TRAIL, NC. 28079

SITE PLAN

DESIGNED BY	KEW	CHECKED BY	JHR
DRAWN BY	KEW	JOB NUMBER	5758
DATE	9-25-17		
Scale	AS SHOWN		

NORTH CAROLINA PROFESSIONAL ENGINEER JOHNNY HOUSTON ROBERTS

Sheet
C-2.0